STANDARD CABIN ELEVATION

NSW GOVERNMENT
Planning & Infrastructure

- 5 DEC 2017

DEVELOPMENT ASSESSMENT AND
SYSTEMS PERFORMANCE
RECEIVED - JINDABYNE

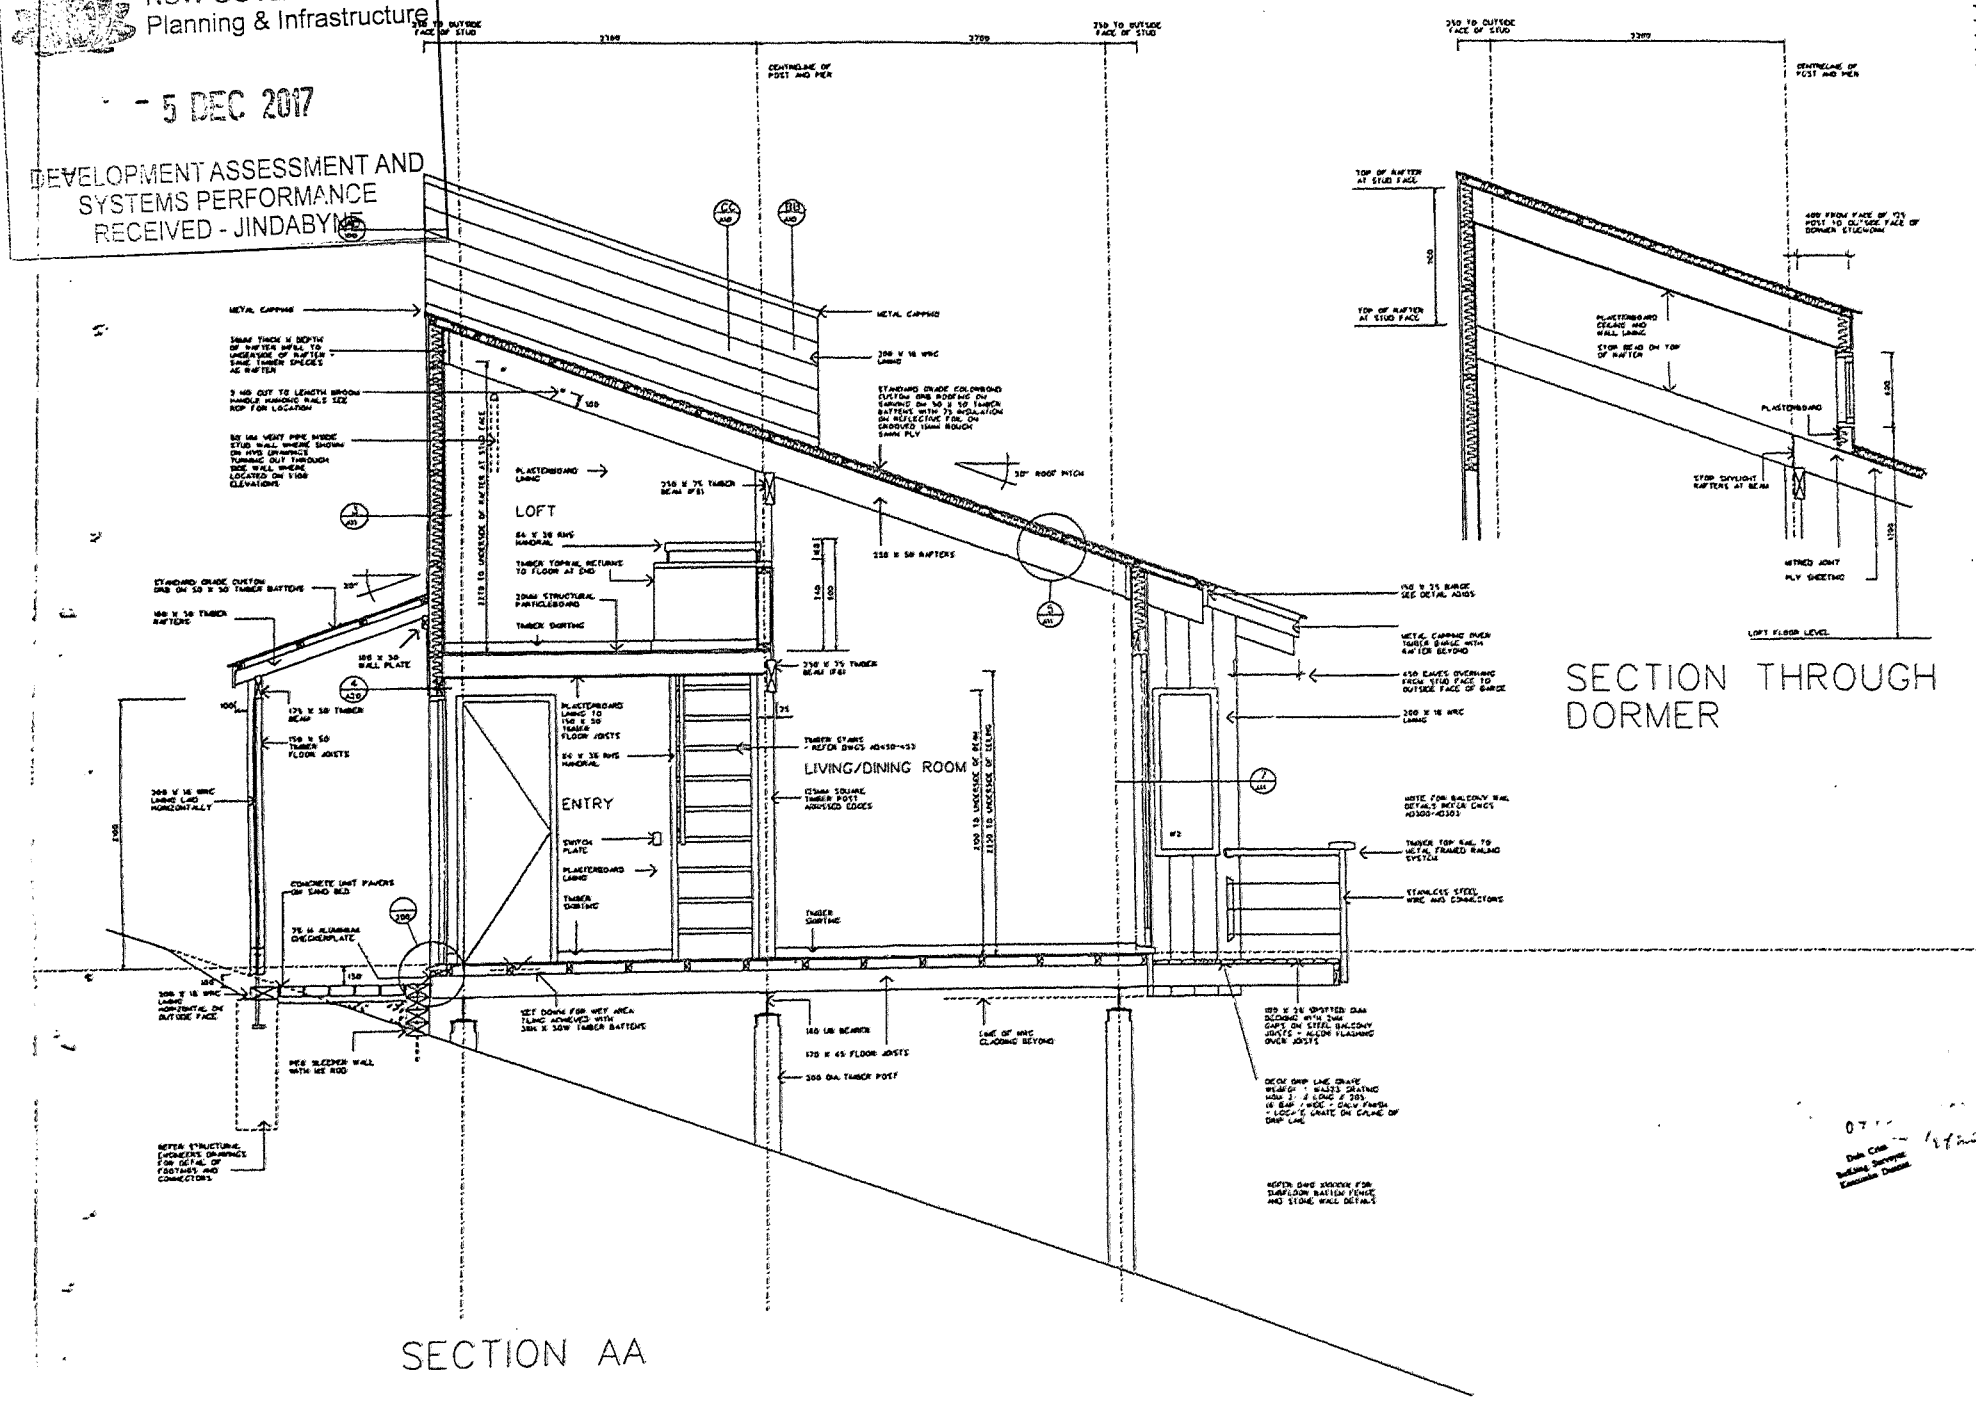

07 ...
Date Case
Building Surveyor
Examiner Details

A BA JAMESON
NOTES

Project: INVERSE CABINS PRESTIGE
STAGE 2
Title: ELEVATIONS - TYPICAL CABIN
Scale: 1:20
Date: MAY 2012
Project no. 1226
Drawing no. A 0
Revision: A