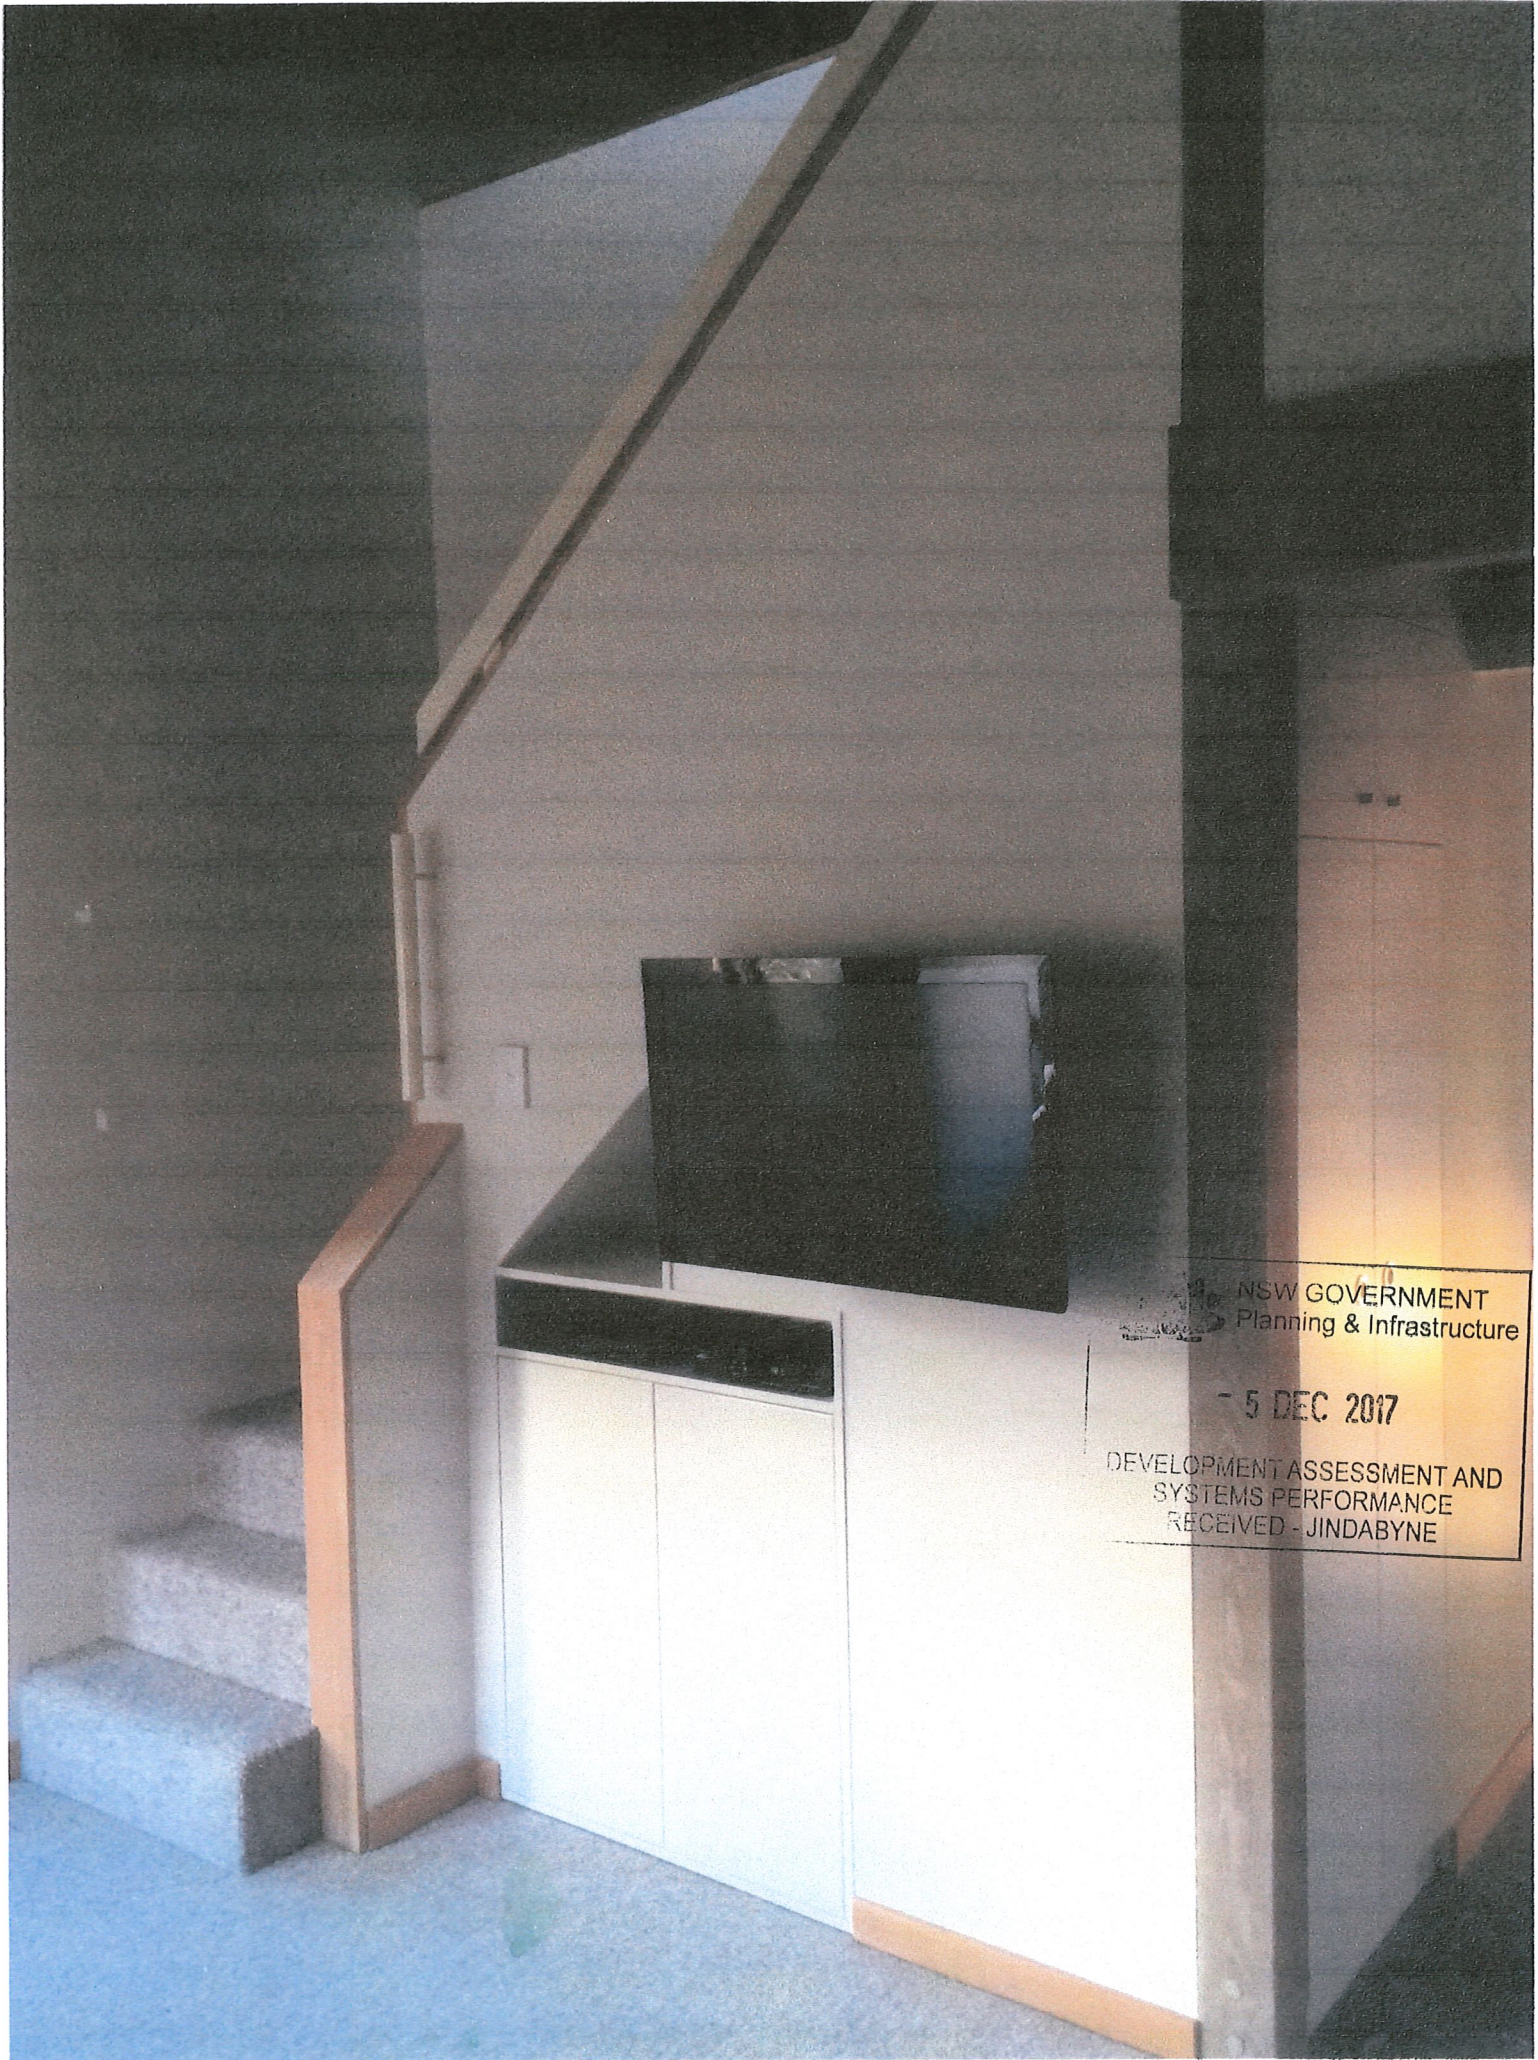TYPICAL COMPLETED STAIR