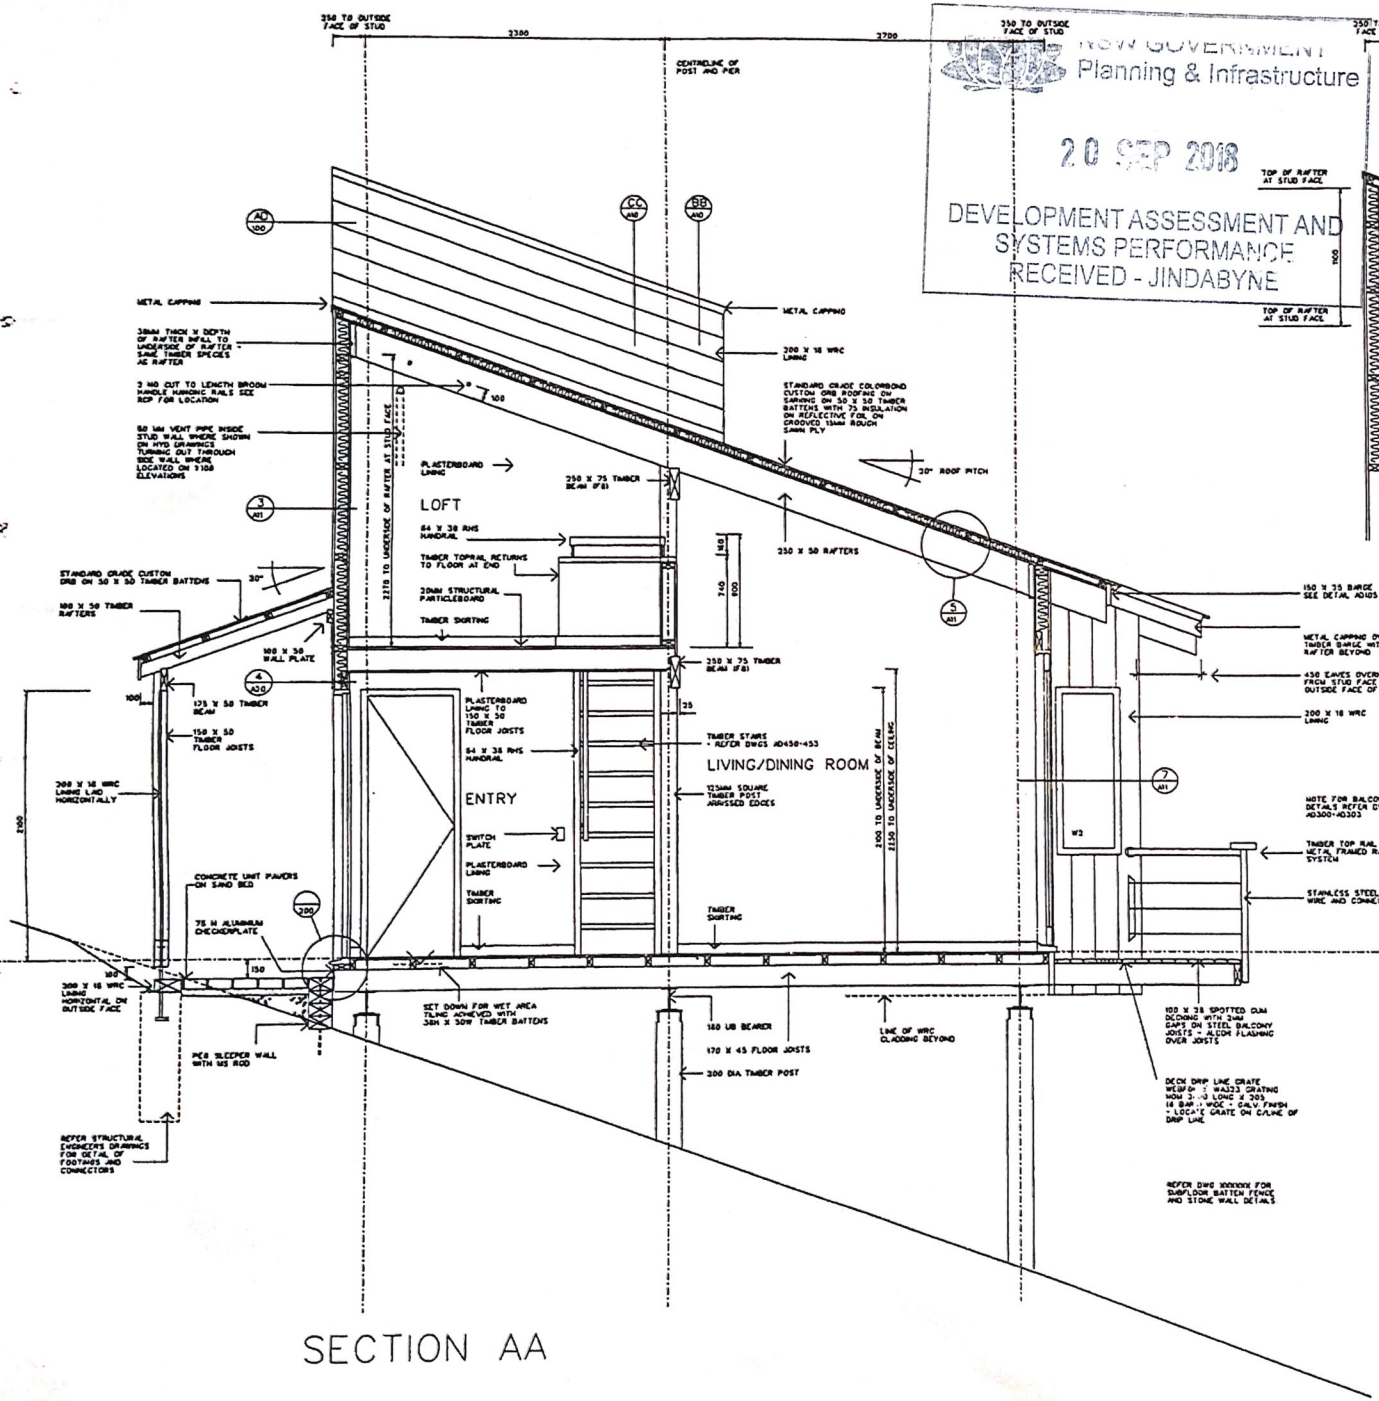

A 84 SUBMISSION

NOTES

RIVERSIDE CABINS THREDBO

STAGE 2

ELEVATIONS - TYPICAL CABIN

Scale 1:20

Date MAY 1992

Project no. 9206

Drawing no. A 0

Revision A