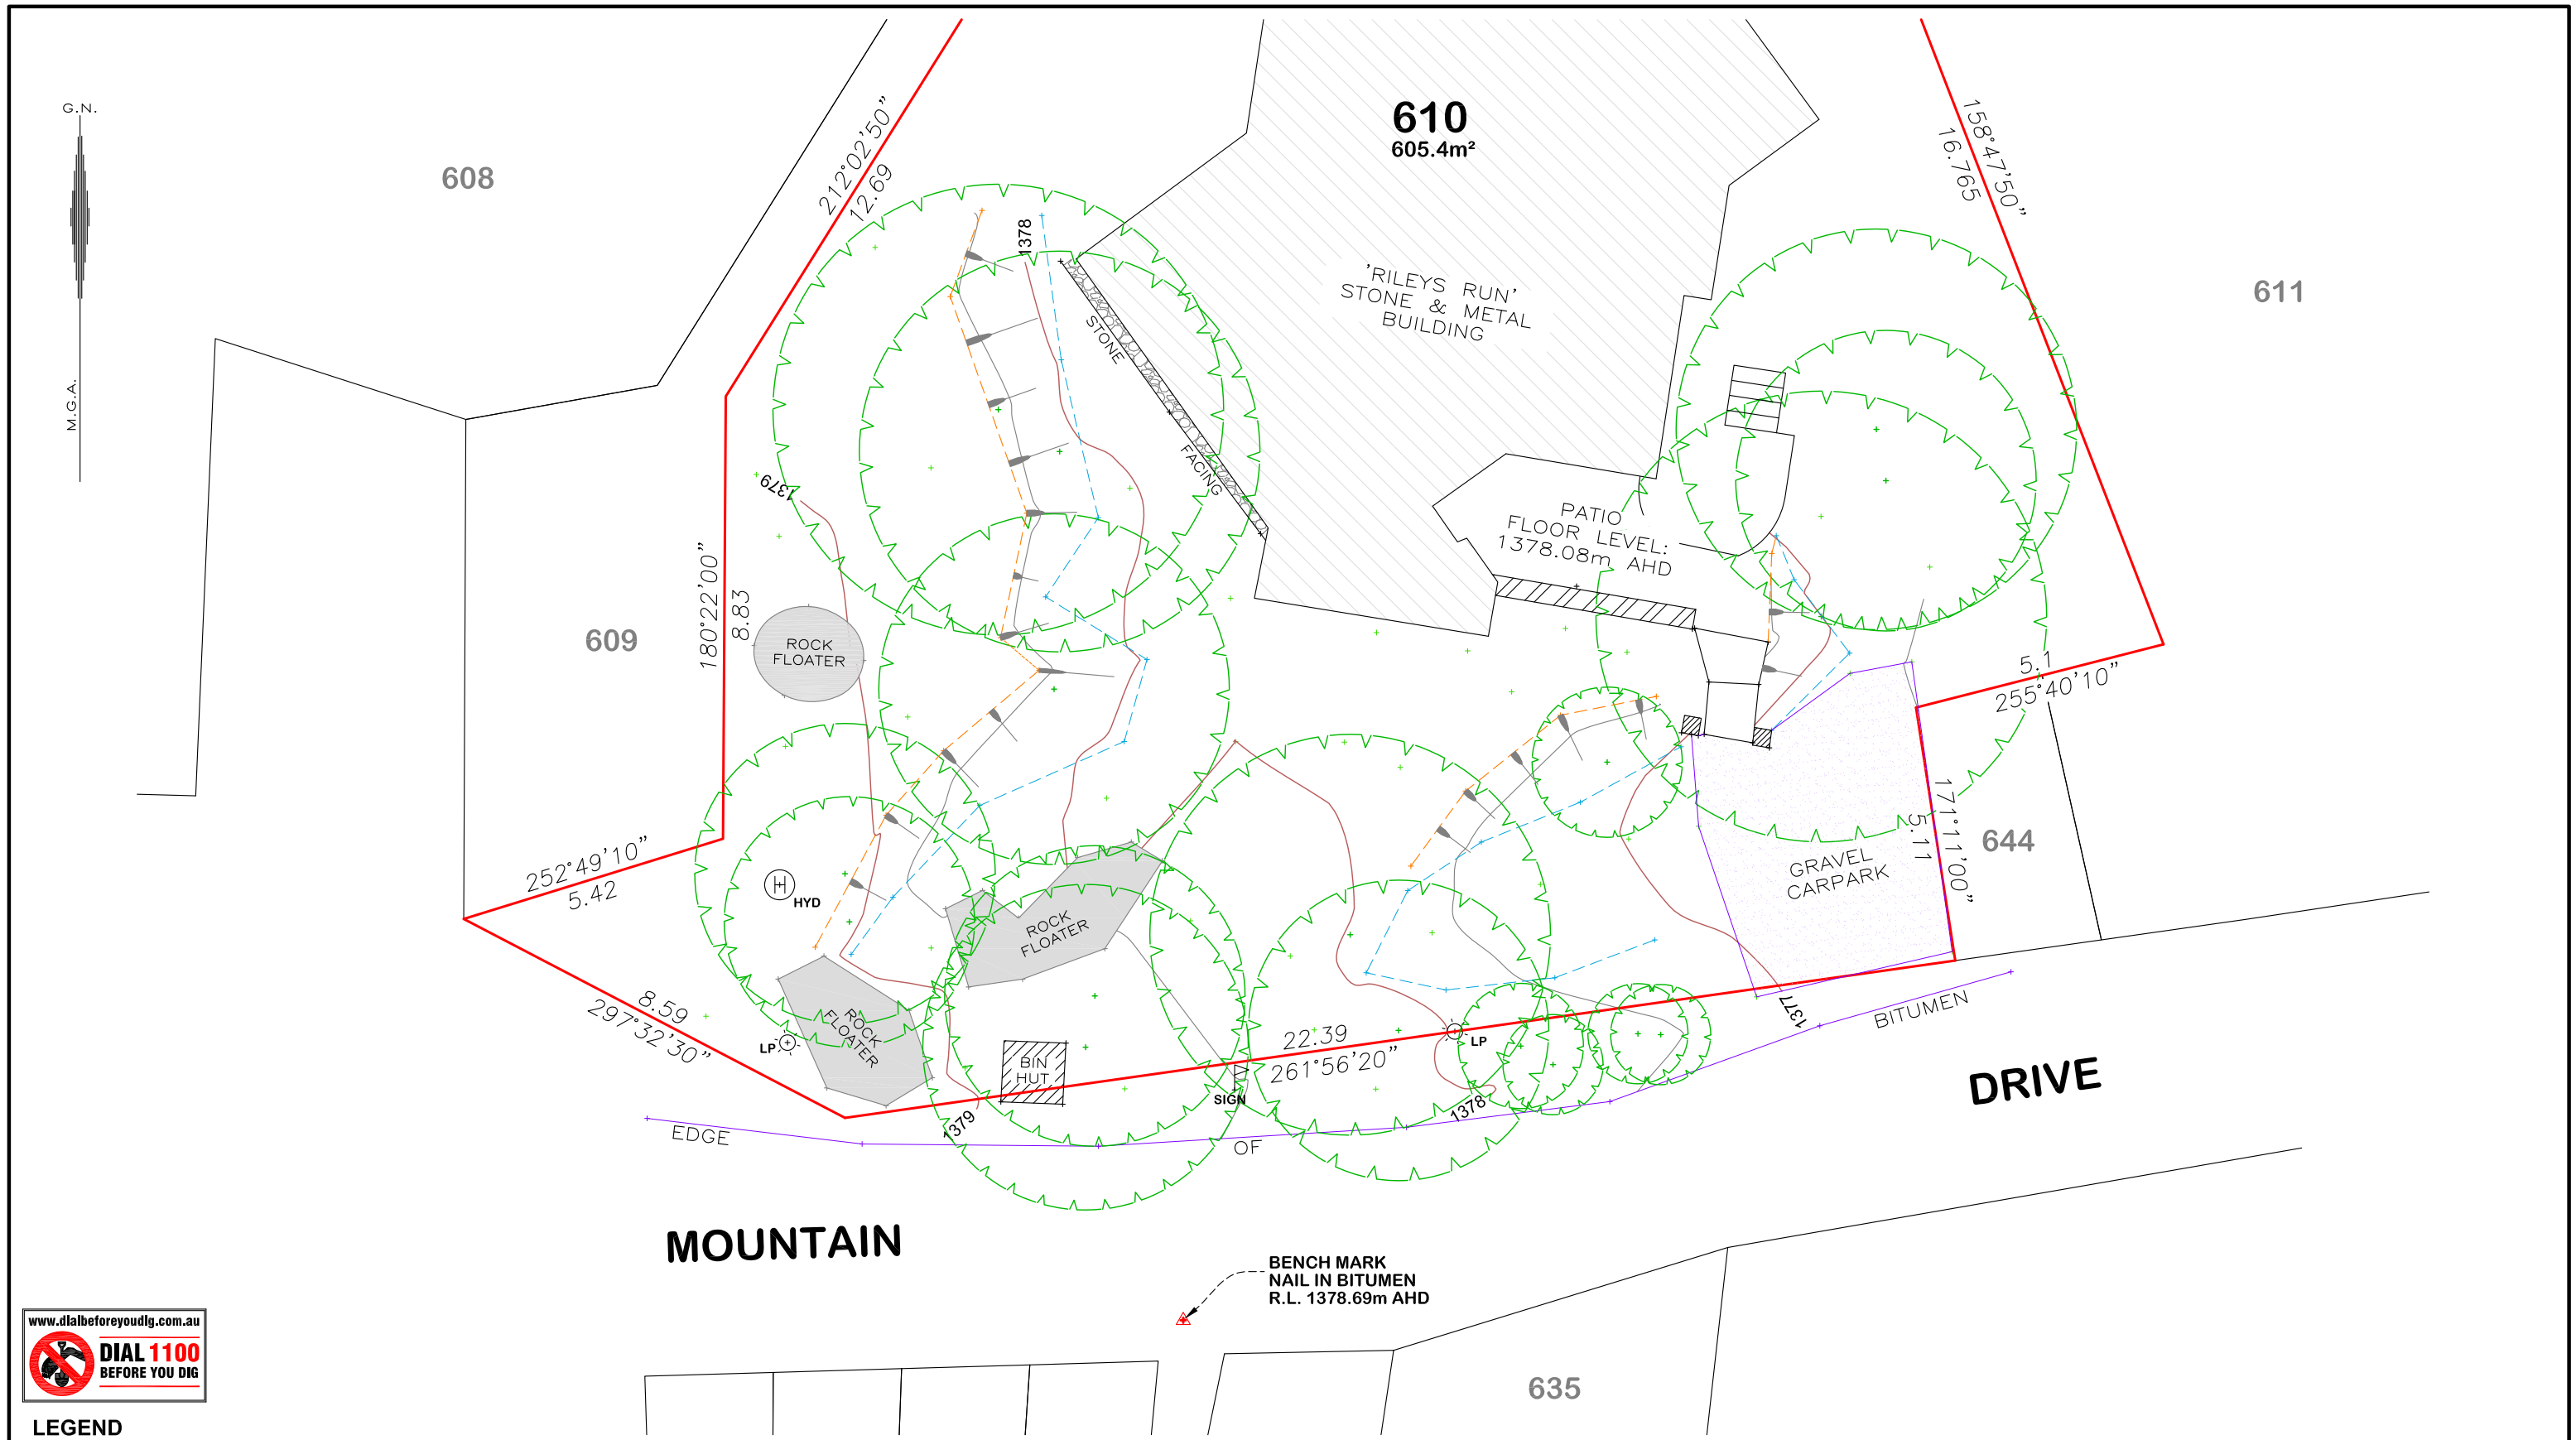

www.dialbeforeyoudig.com.au
DIAL 1100 BEFORE YOU DIG

LEGEND

- BOUNDARY
- MAJOR CONTOUR
- MINOR CONTOUR
- BOTTOM OF BANK
- TOP OF BANK
- KERBLINE / CONCRETE
- LP / LIGHT POLE
- WM / WATER METER
- HYD / HYDRANT
- ELEC / ELECTRICITY TURRET
- TEL / TELSTRA PIT
- SMH / SEWER MANHOLE

GENERAL NOTES

(i) ALL AREAS & DIMENSIONS ARE IN METRES AND ARE SUBJECT TO FINAL SURVEY.
(ii) SERVICES OTHER THAN AS SHOWN MAY ALSO EXIST AND THEIR POSITION SHOULD BE VERIFIED BY THE RELEVANT AUTHORITIES PRIOR TO THE COMMENCEMENT OF ANY CONSTRUCTION WORKS.
(iii) UNDERGROUND SERVICES MUST BE INVESTIGATED THROUGH DIAL BEFORE YOU DIG 1100 AND COUNTRY ENERGY BEFORE ANY EXCAVATION WORKS ARE UNDERTAKEN.
(iv) POSITION OF DETAIL IS APPROXIMATE.
(v) THIS DOCUMENT IS COPYRIGHT AND MAY NOT BE REPRODUCED IN WHOLE OR PART BY ANY MEANS WITHOUT PRIOR WRITTEN CONSENT BY PWBURNS P/L

HEIGHT DATUM	AHD(Approx)
AZIMUTH	MGA
CONTOUR INTERVAL	0.5m
DRAWN BY	PMD
DATE DRAWN	30/07/15
DATE OF SURVEY	27/07/15
REFERENCE	4735.610

REV	DESCRIPTION	DATE
A	CLIENT ISSUE	03/08/15

PETER W. BURNS PTY LIMITED
REGISTERED LAND & ENGINEERING SURVEYORS
ABN 64 002 953 291
GPS*REMOTE SENSING*FARMPLANS*CADASTRAL*GIS*PRECISE MEASUREMENT*ENGINEERING
PO BOX 737 COOMA NSW 2630
Ph (02) 6452 3221 Fax (02) 6452 4220
Email: survey@pburns.com.au

PROJECT

CONTOUR & DETAIL SURVEY
LOT 610 DP1118588
MOUNTAIN DRIVE WOODRIDGE, THREDBO

SCALE 1:125
SHEET 1 OF 1
DRAWING No. 4735.610_CD_01_A
SHEET A3
REV A